



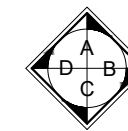

118 БИБЛИОТЕКА
М 1:50

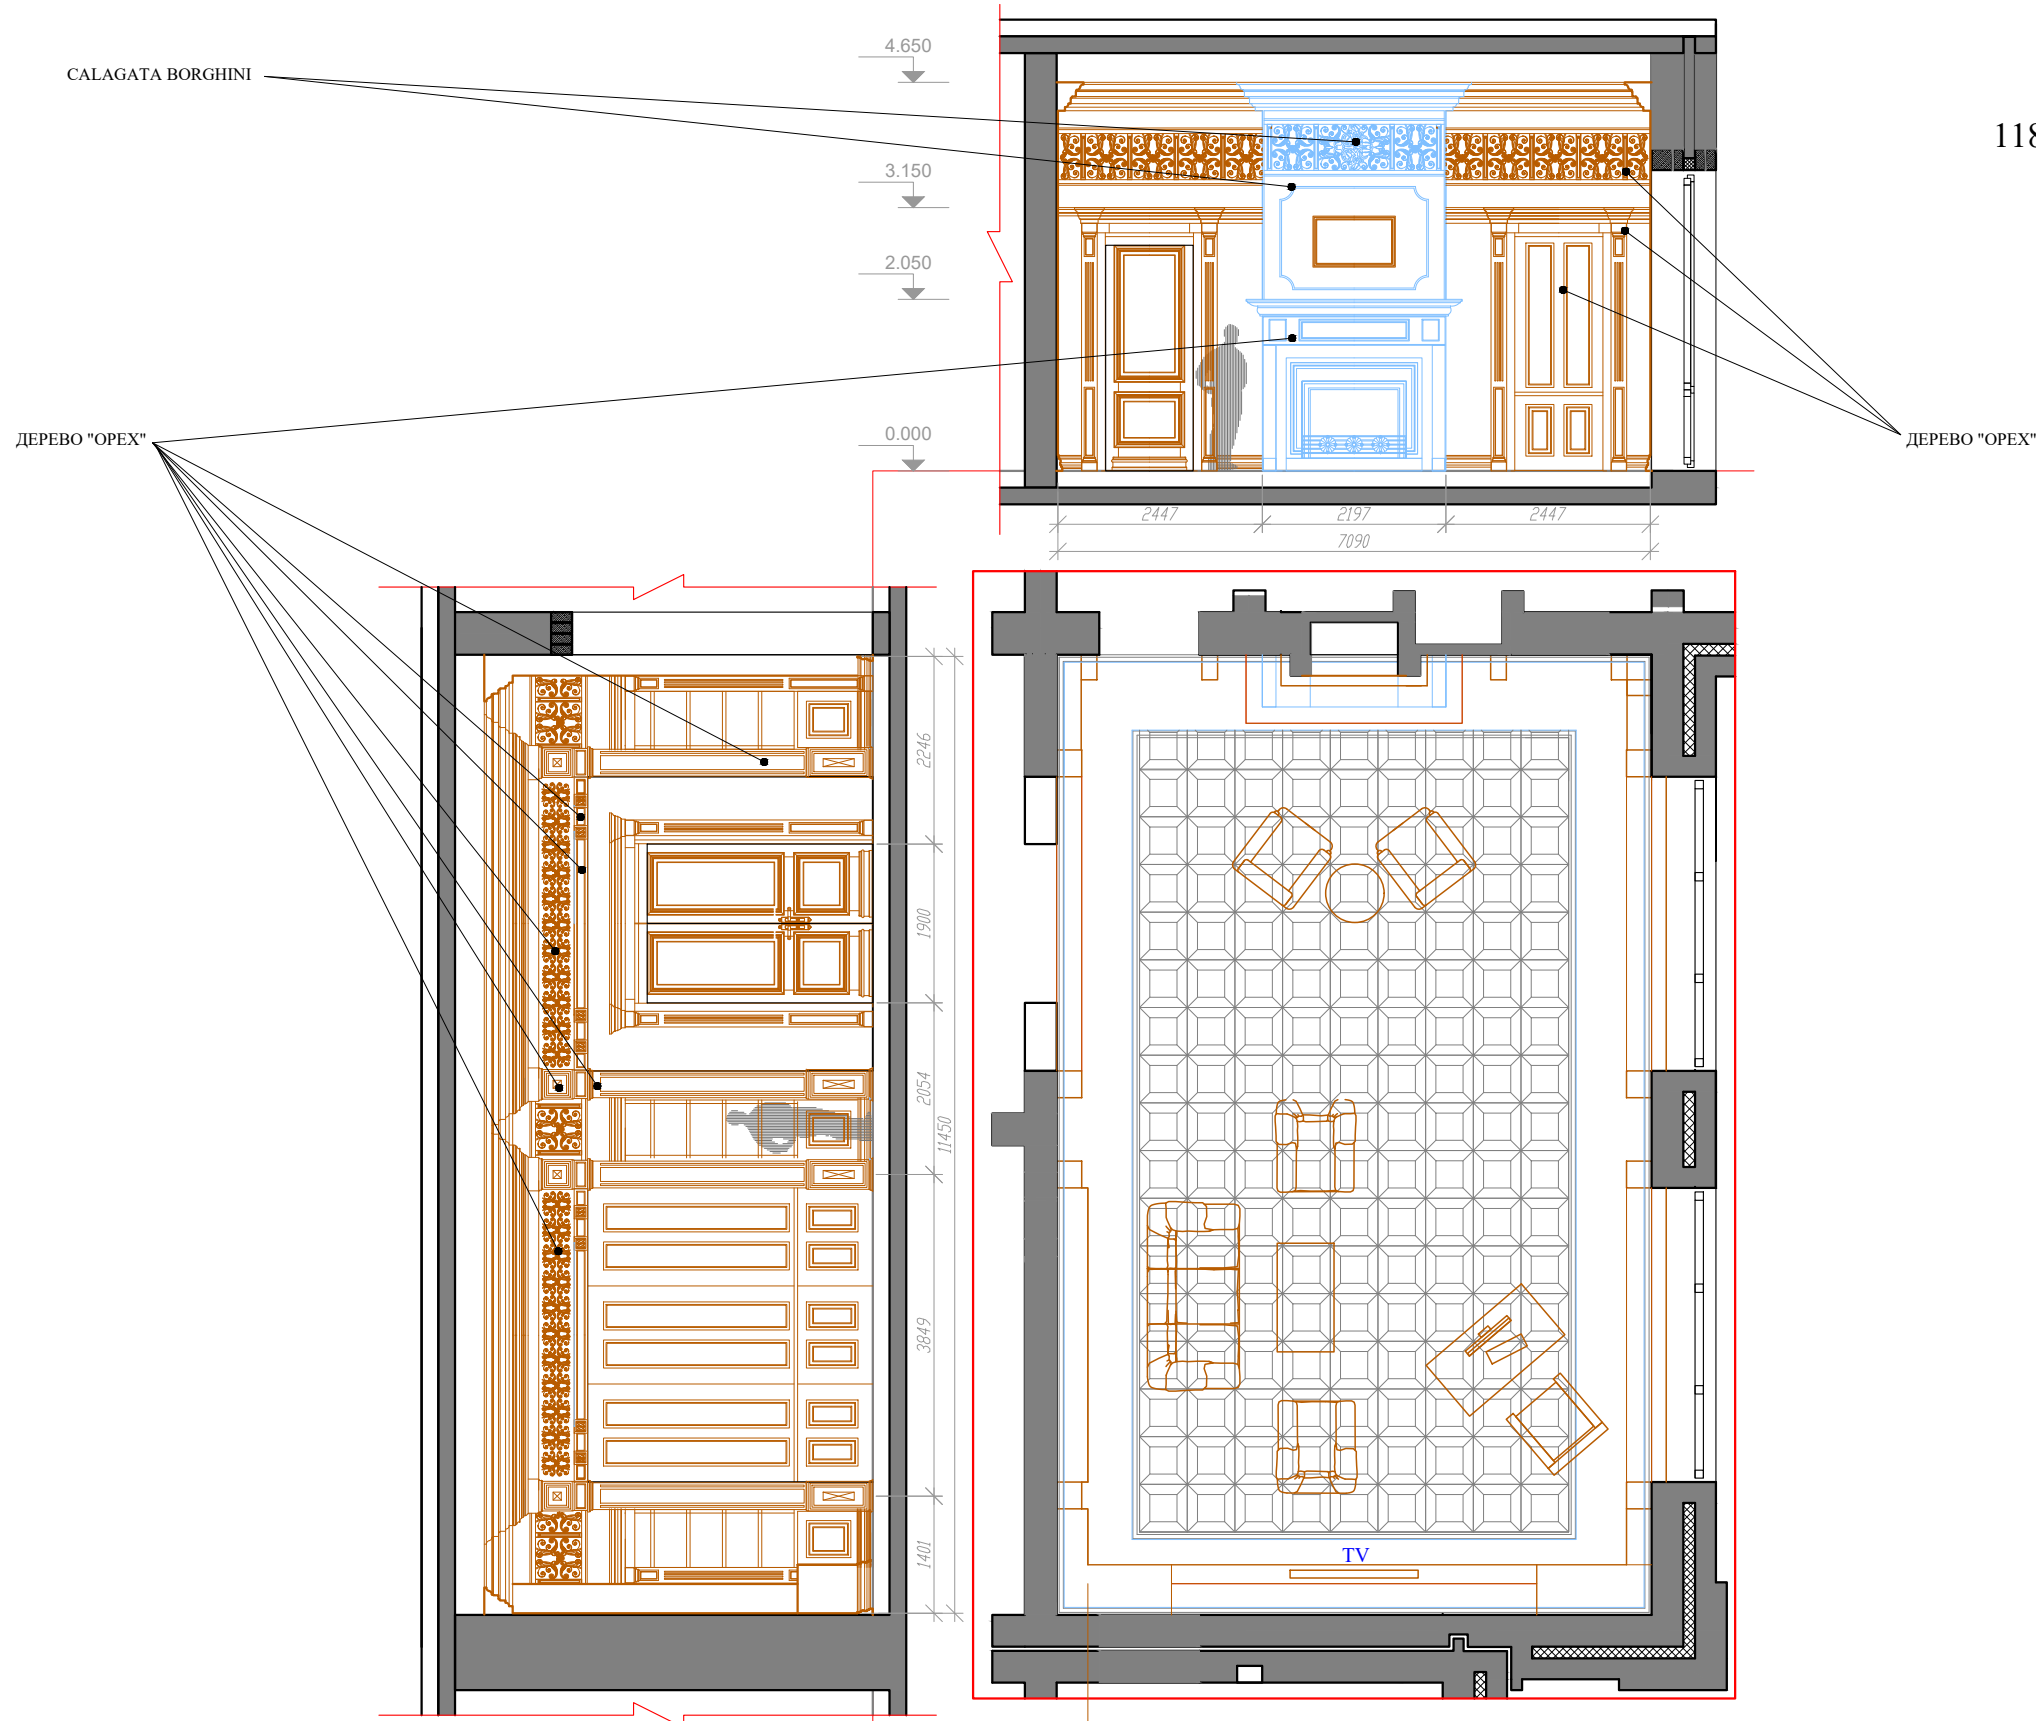

118 БИБЛИОТЕКА
М 1:50

